MAPLE STREET (CR 241)

GRID NORTH

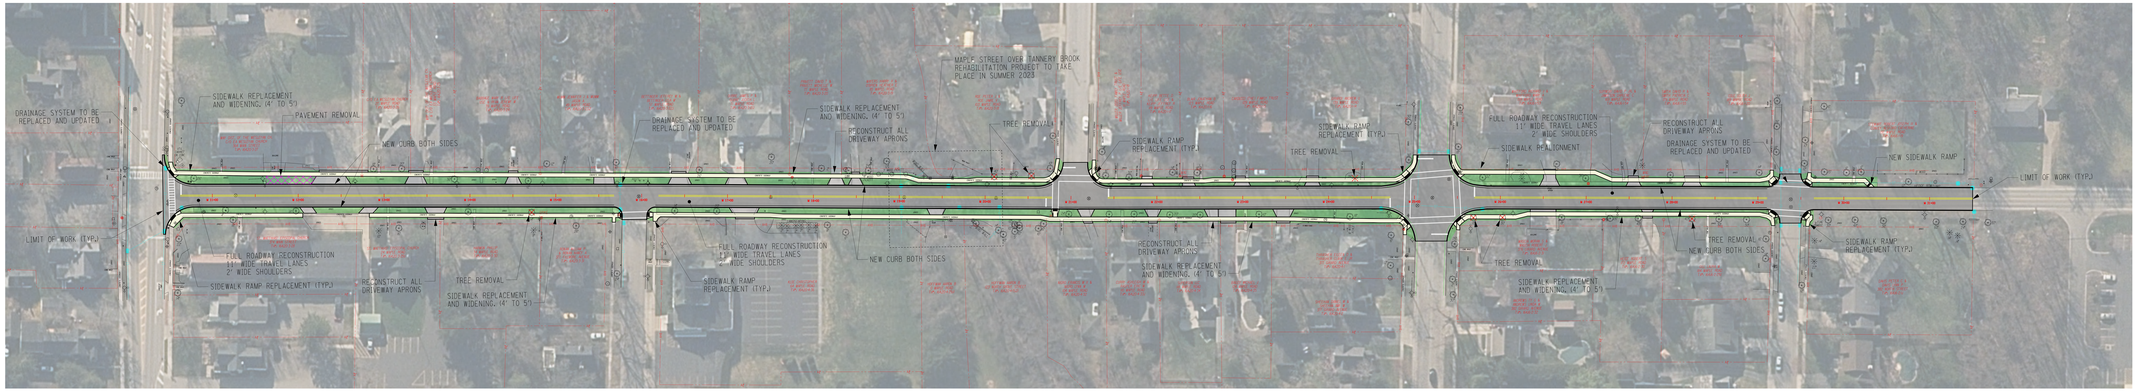

MAIN ST

FILLMORE AVE

PARKDALE AVE

GIRARD AVE

NORTH ST

LEGEND

- ROADWAY AND DRIVEWAYS
- SIDEWALK
- GRASS
- TREE/ SHRUB/ LANDSCAPING REMOVAL
- PAVEMENT REMOVAL
- GRADING RELEASE
- —ST— EXISTING STORM SEWER

1" = 50'

24 0 24 50

PROJECT NAME
RECONSTRUCTION OF MAPLE STREET (CR241) AND PINE STREET (CR6)

TOWN
VILLAGE OF EAST AURORA

DRAWING
MAPLE STREET DISPLAY

C&S COMPANIES®