PINE STREET (CR 6)

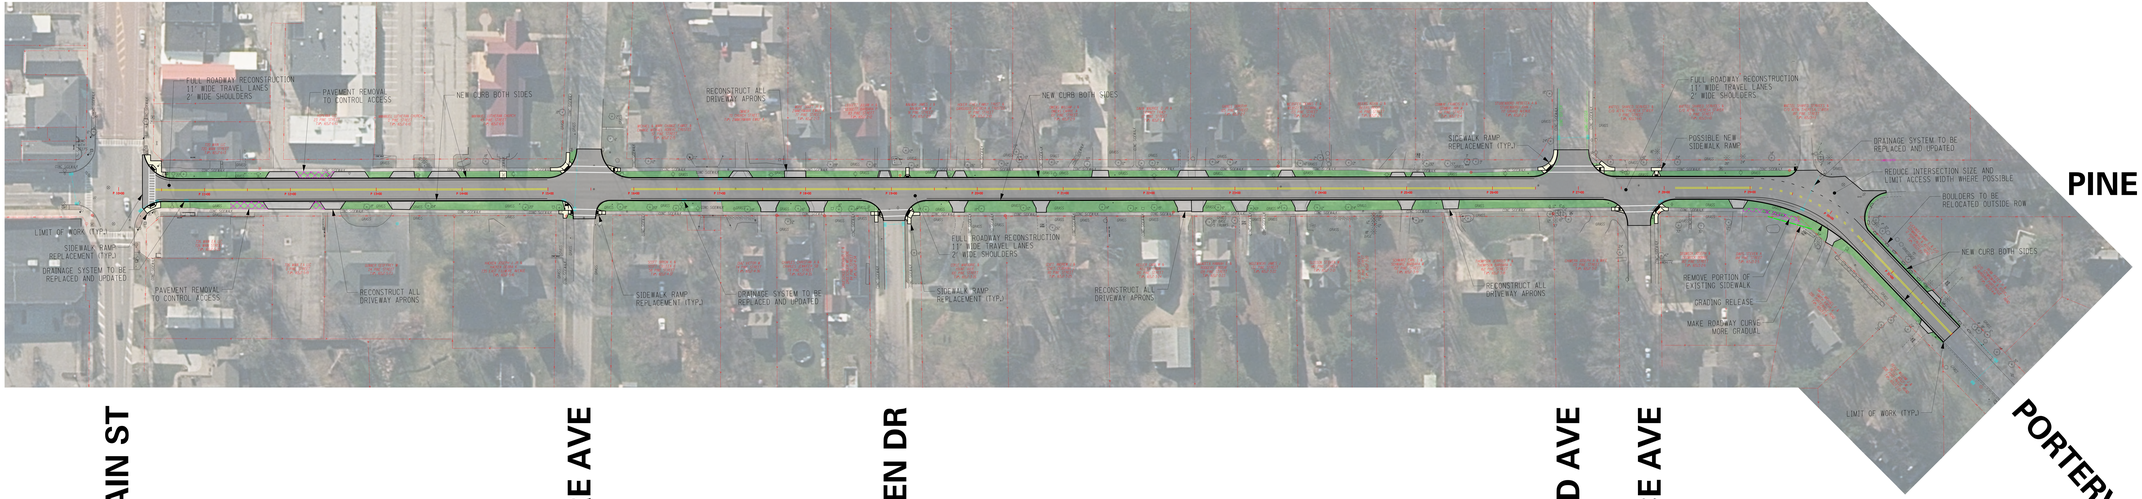

GRID NORTH

LEGEND

- ROADWAY AND DRIVEWAYS
- SIDEWALK
- GRASS
- TREE/ SHRUB/ LANDSCAPING REMOVAL
- PAVEMENT REMOVAL
- GRADING RELEASE
- EXISTING STORM SEWER

1" = 50'

24 0 24 50

PROJECT NAME
RECONSTRUCTION OF MAPLE STREET (CR241)
AND PINE STREET (CR6)

TOWN
VILLAGE OF EAST AURORA

DRAWING
PINE STREET DISPLAY

C&S COMPANIES®